99		98	
97		96	
95		94	
93		92	
91		90	
89		88	
87	NYCB Plastic	86	NYCO BOC
85		84	
83	Star Drop	82	
81	NYCB Scrim	80	Bayadere Drop
79		78	

Cyc Bridge

MTP			
77		76	#5 Legs
75	#5 Border	74	
73		72	
71		70	
69		68	
67		66	
65	#5 X-Ray	64	#5 Electric
63	#4 Legs	62	#4 Border
61		60	
59		58	
57		56	
55		54	
53		52	
51		50	#4 X-Ray
49	#4 Electric		
47	#3 Legs	48	
45		46	#3 Border
43		44	
41		42	
39		40	
37		38	
35	#3 X-Ray	34	#3 Electric
33			
31	#2 Border	32	#2 Legs
29		30	
27		28	
25		26	
23		24	
21		22	
19	#2 X-Ray	20	
17		18	#2 Electric
15	#1 Border	16	#1 Legs
13		14	
11		12	
9		10	
7		8	
5	#1a Electric	6	
3		4	
1		2	

Electric Bridge

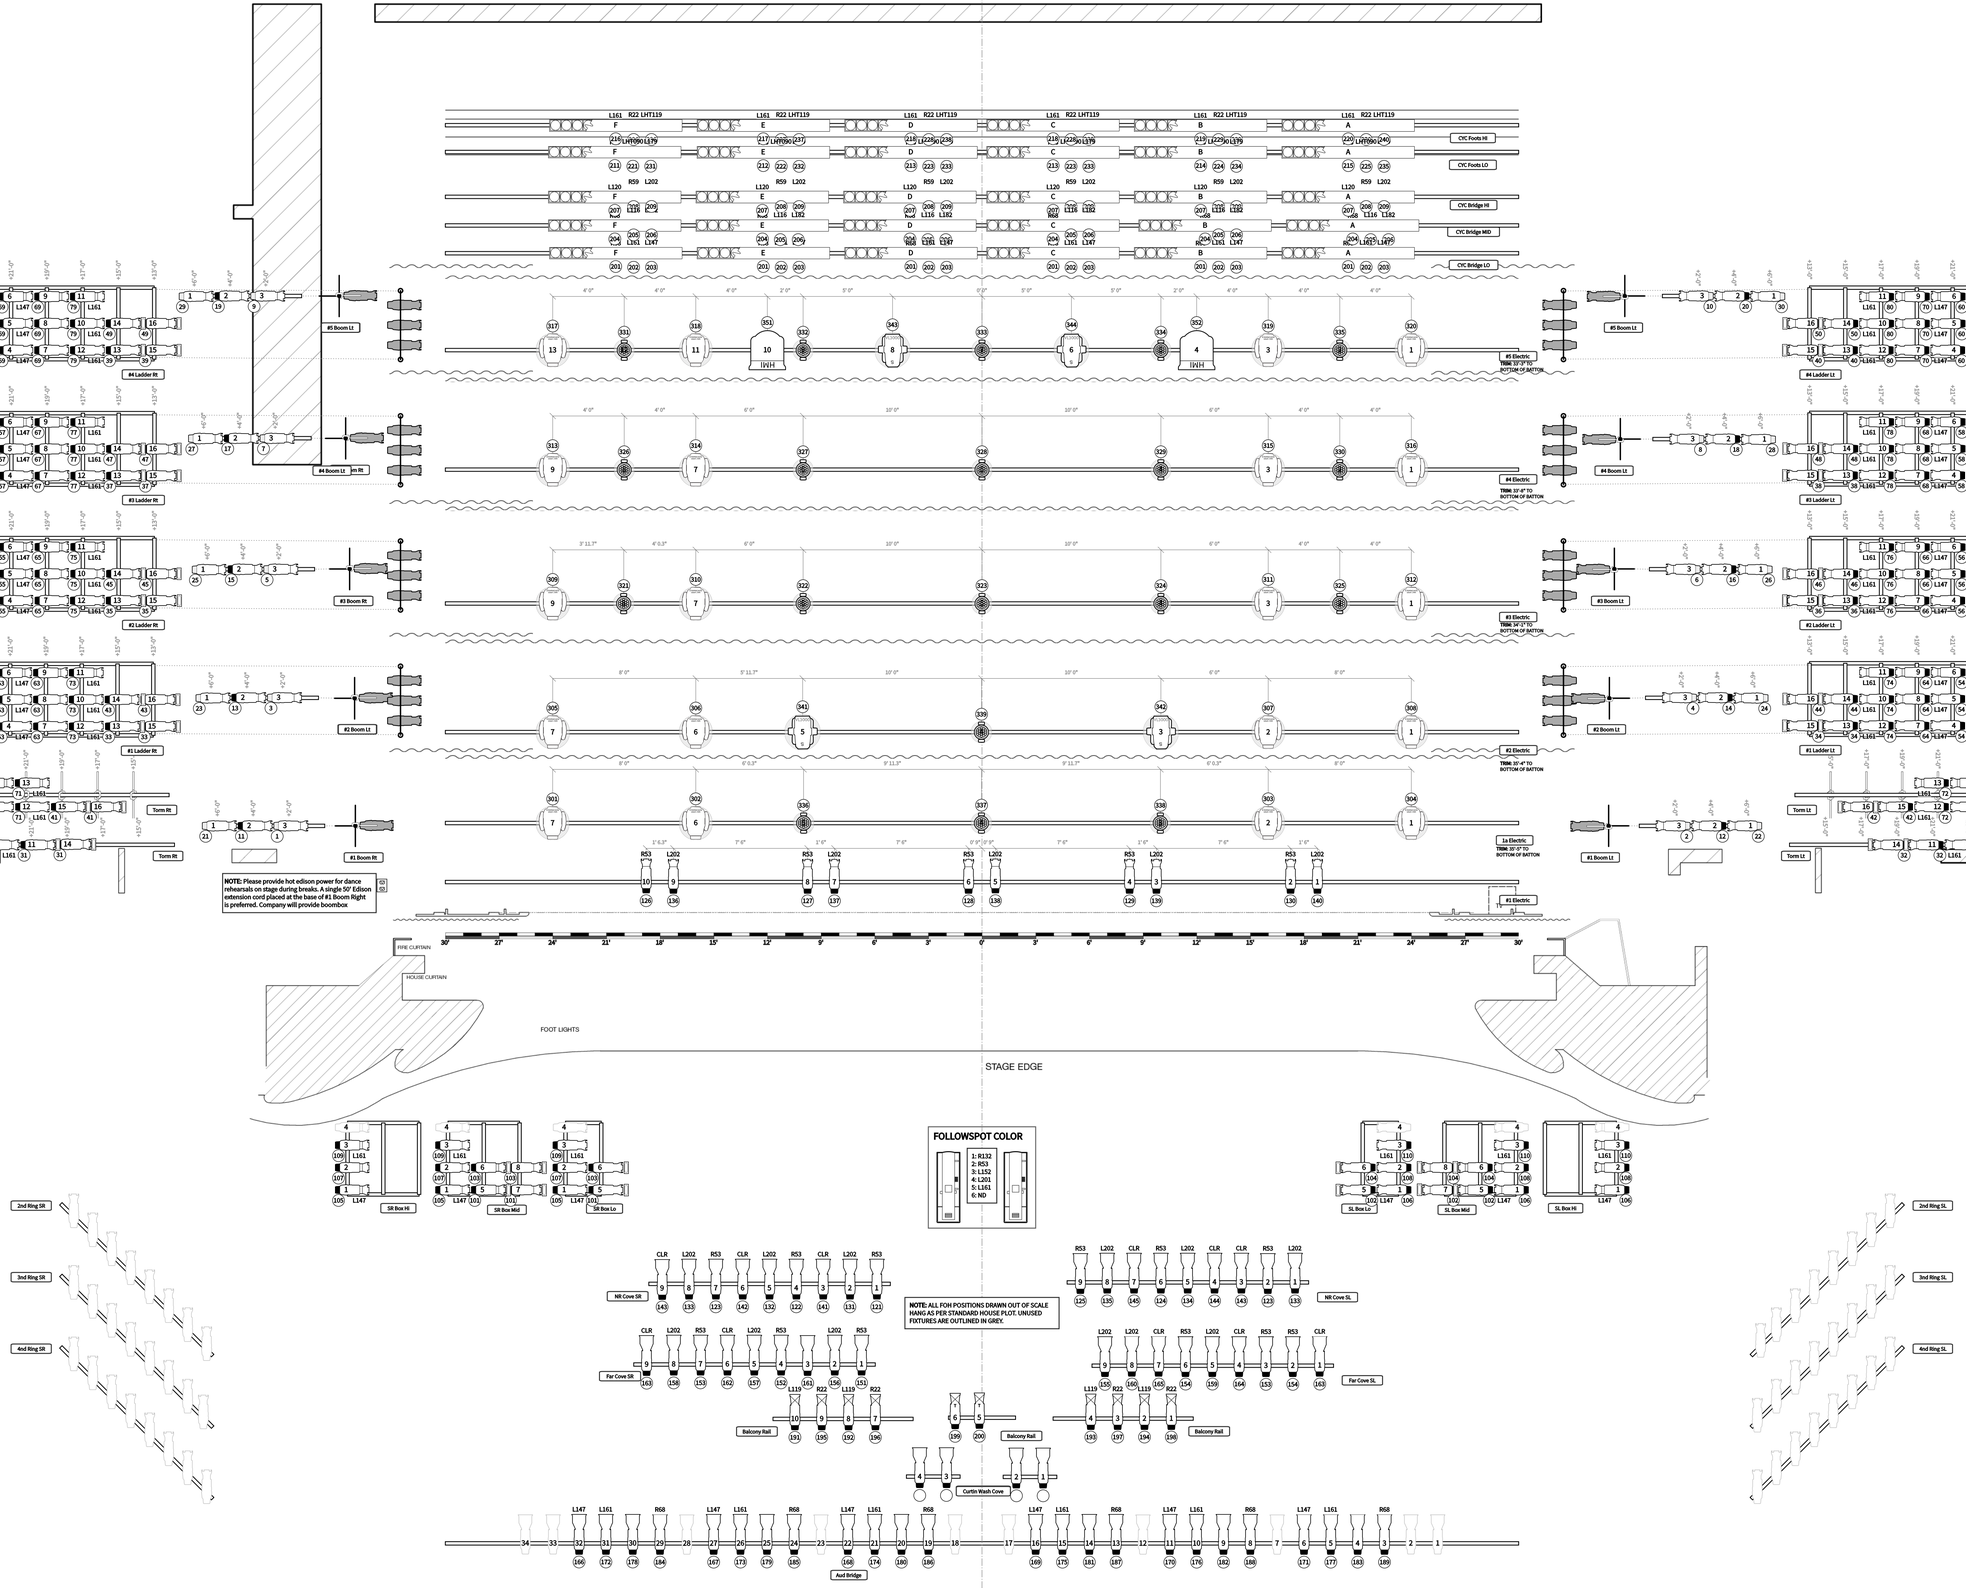

NOTE: Please provide hot edison power for dance rehearsals on stage during breaks. A single 50' Edison extension cord placed at the base of #1 Boom Right is preferred. Company will provide boombox

NOTE: ALL FOH POSITIONS DRAWN OUT OF SCALE HANG AS PER STANDARD HOUSE PLOT. UNUSED FIXTURES ARE OUTLINED IN GREY.

SYMBOL KEY

UNUSED
Source-4 10° 750w
Source-4 14° 750w
UNUSED
Source-4 19° 750w
UNUSED
Source-4 26° 750w
UNUSED
Source-4 36° 750w
Source-4 Lustr 26° 170w
HMI Fresnel 4K
ETC Multi-PAR 3 Circ 2.39kw
GLP X4 300w
Mac Viper Performance 1.2kw
VL-3000 Spot 1.2kw
Robert Juliat Cyrano 2.5kw
Wybron Color Ram II

TYPICAL UNIT
SCROLL #
TEMPLATE
UNIT #
23
42
CHANNEL #

THIS DRAWING REPRESENTS VISUAL CONCEPTS AND DESIGN INTENT ONLY AND IS NOT TO BE USED FOR CONSTRUCTION PURPOSES. IT DOES NOT INDICATE THE MEANS AND METHODS FOR FABRICATION, CONSTRUCTION OR INSTALLATION OF ELEMENTS SHOWN. THE DRAWING DOES NOT CONTAIN STRUCTURAL APPROPRIATENESS OF THE DESIGN OR ITS COMPONENTS. CONSULT A QUALIFIED PE OR ARCHITECT ENGINEERING OF CHOICE.

Lucas Krech
Lucas Krech Lighting Design
BMC 405 Ave, #513
New York City, 10023
212.555.1234
lucas@chally-app.com

This drawing is and at all times shall remain, design concepts, and the resultant intellectual property of Lucas Krech Lighting Design. Use of this drawing by any party other than Lucas Krech or without the consent of Lucas Krech is expressly forbidden.

PRODUCED BY
BIG DANCE PRODUCTIONS
MGR. PRODUCER: LAST

CHOREOGRAPHED BY: MARIUS PETIPA
SCENIC DESIGN: ROBERT EDWARD JONES
COSTUME DESIGN: BENOCY
SOUND DESIGN: Lucas Krech
LIGHTING DESIGN: Lucas Krech
TECHNICAL DIRECTOR: LEONARDO DAVINCI
MASTER ELECTRICIAN: NIKOLA TESLA

SPRING DANCE GALA 2017

State Theater, Lincoln Center
New York City

PLOT

SCALE: 1/8"=1'-0"
DATE: ISSUE DATE
REVISION:
DRAWN BY:

DRAWING No.
1
OF 1